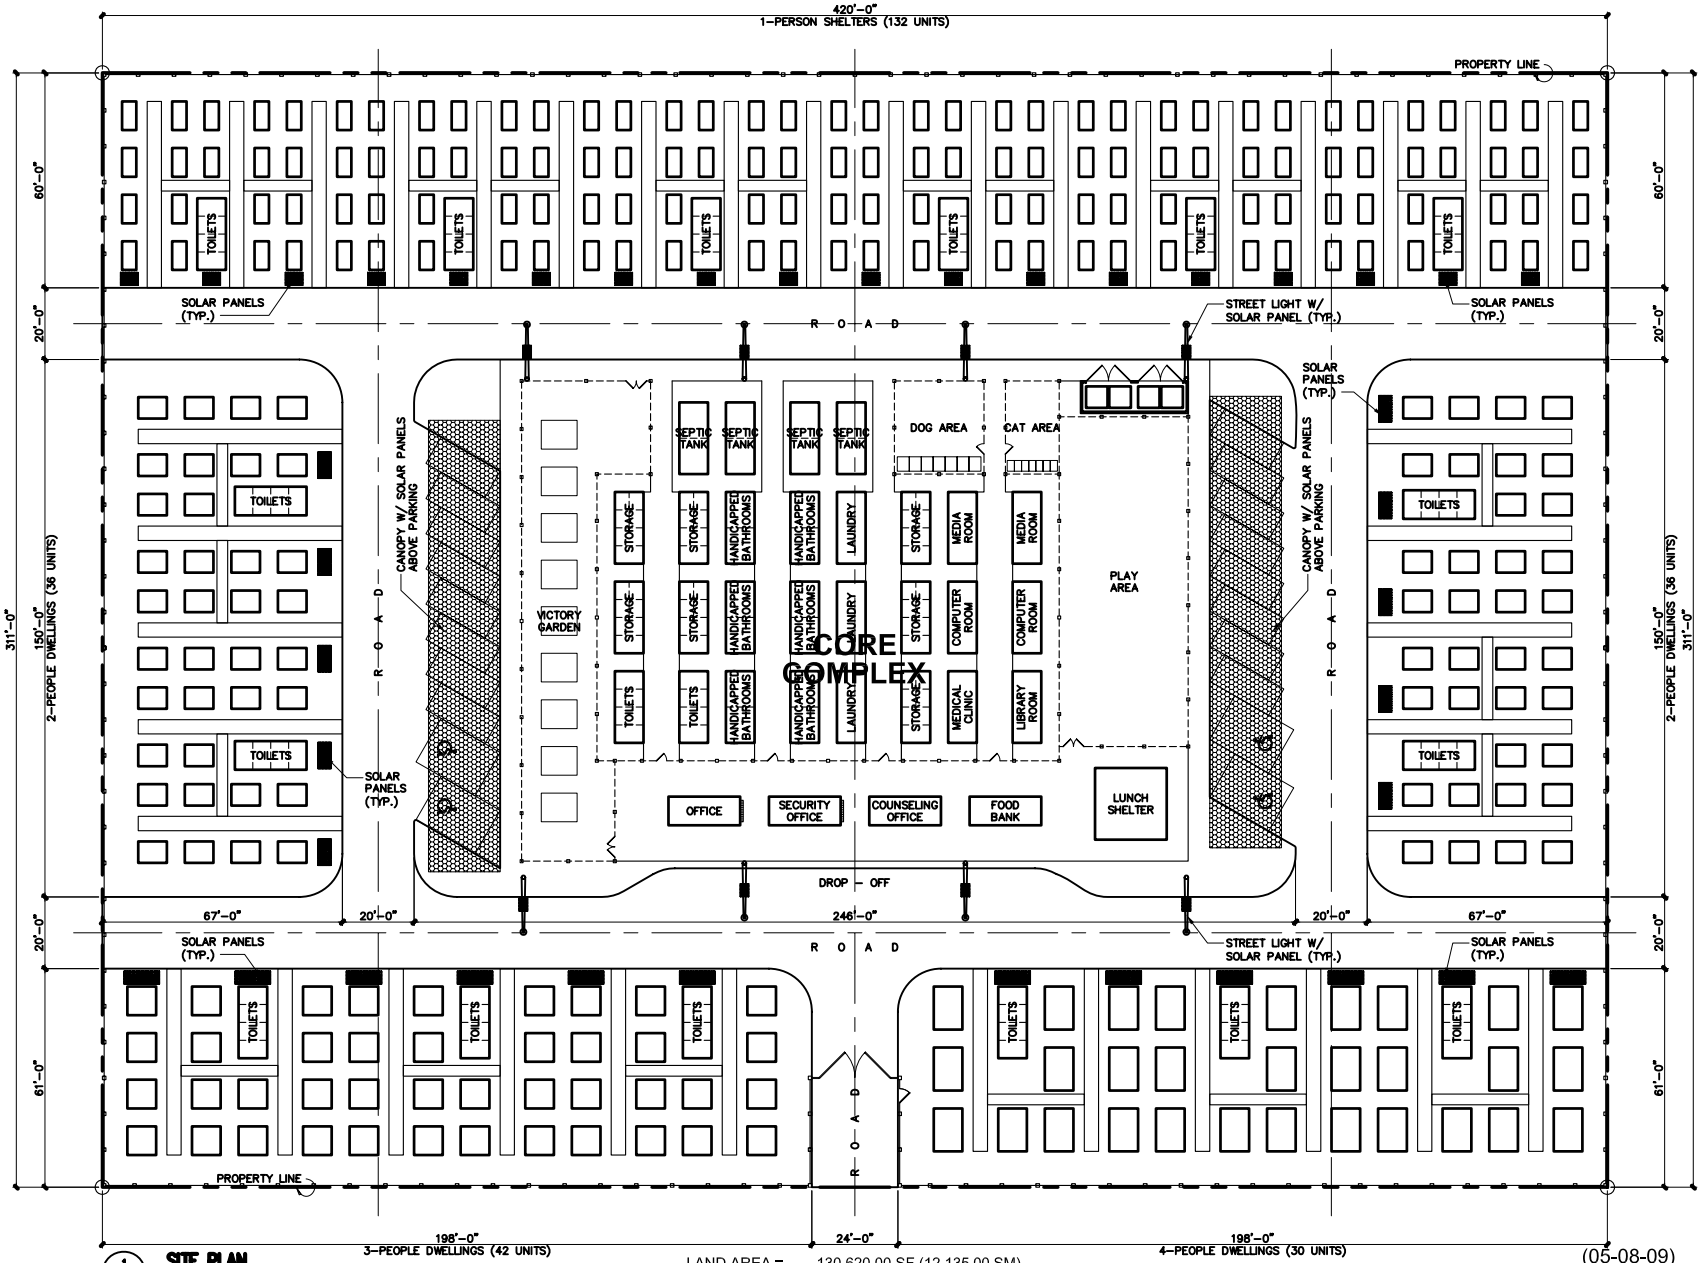

1 SITE PLAN

LAND AREA = 130,620.00 SF (12,135.00 SM)
3.00 AC (1.21 HECT)

(05-08-09)
FILED FOR COPYRIGHT

COMPONENT HOUSING SYSTEMS, U.S.A.

REVISIONS	BY

COMPONENT HOUSING SYSTEMS, INC.
18010 Ventura Blvd., Suite 2-A, Tarzana, CA 91356-4267
Tel.: (310) 635-5263 Fax: (310) 635-5265
E-mail Addr.: Info@chs2k.com

C.H.S.

THE USE OF THESE PLANS CONSTITUTES LICENSE WITH THE ARCHITECTS TO THE ABOVE ALL OTHER RIGHTS ARE RESERVED. A LICENSE TO USE THESE PLANS IS GRANTED ONLY TO THE OWNER OF THE PROPERTY FOR WHOM THE PLANS WERE PREPARED AND ONLY FOR THE PURPOSE OF CONSTRUCTING, OPERATING AND MAINTAINING A SINGLE STRUCTURE. ANY OTHER USE OR DISTRIBUTION OF THESE PLANS IS PROHIBITED WITHOUT THE WRITTEN CONSENT OF THE ARCHITECTS. ©2005 COMPONENT HOUSING SYSTEMS, U.S.A. ALL RIGHTS RESERVED. THE ARCHITECTS RETAIN THE COPYRIGHT TO THESE PLANS AND SPECIFICATIONS. THE ARCHITECTS RETAIN THE PROPERTY RIGHTS TO THESE PLANS AND SPECIFICATIONS. NO PART OF THESE PLANS AND SPECIFICATIONS SHALL BE DUPLICATED, DISTRIBUTED OR USED FOR ANY PURPOSE WITHOUT THE WRITTEN CONSENT OF THE ARCHITECTS.

SITE PLAN
TEMPORARY LIVING QUARTERS

DRAWN	AC
CHECKED	
DATE	03-27-09
SCALE	1/16"=1'-0"
JOB NO.	2543
SHEET	A-1
OF	SHEETS