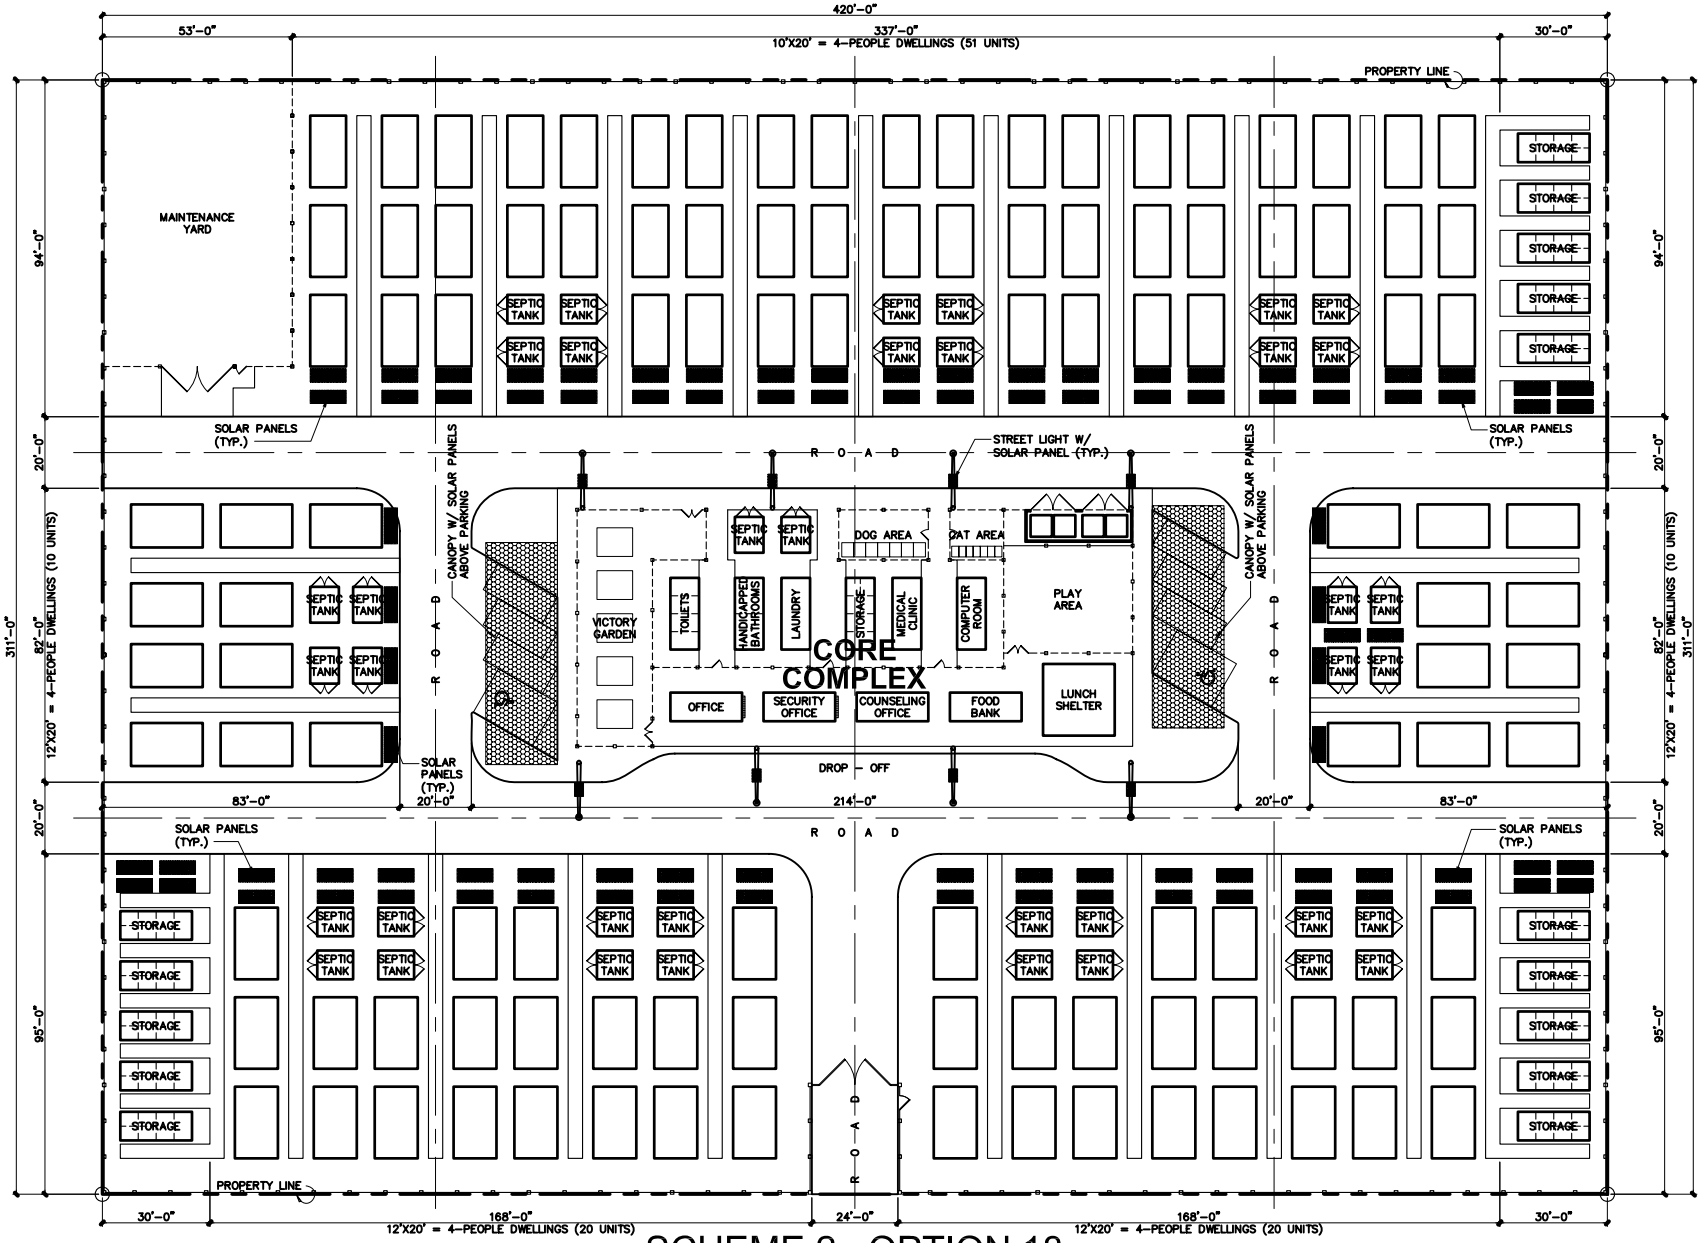

1 SITE PLAN

SCHEME 2 : OPTION 18

TEMPORARY LIVING QUARTERS W/ KITCHEN & BATHROOM

(05-08-09)

FILED FOR COPYRIGHT

COMPONENT HOUSING SYSTEMS, U.S.A.

REVISIONS	BY

COMPONENT HOUSING SYSTEMS, INC.
18012 Mitchell South, Suite 100
Irvine, California 92614
Tel: (310) 635-6263 Fax: (310) 635-6265
E-mail Addr: info@chs2k.com

C.H.S.

THE USE OF THESE PLANS CONSTITUTES CONSENT TO BE BOUND BY THE ARBITRATION OF THE AMERICAN ARBITRATION ASSOCIATION, WHICH MAY BE MADE AVAILABLE UPON REQUEST. THESE PLANS ARE PROTECTED BY COPYRIGHT LAW AND OTHER INTELLECTUAL PROPERTY LAWS. UNAUTHORIZED USE OF THESE PLANS MAY VIOLATE APPLICABLE LAWS. SUBMISSION OF THESE PLANS TO ANY GOVERNMENTAL AGENCY MAY CONSTITUTE DEDICATION TO THE PUBLIC OF THE INFORMATION SHOWN HEREON. ALL RIGHTS RESERVED. ©2010 COMPONENT HOUSING SYSTEMS, U.S.A.

SITE PLAN
SCHEME 2 : OPTION 18
TEMPORARY LIVING QUARTERS
W/ KITCHEN & BATHROOM

DRAWN	AC
CHECKED	
DATE	03-27-09
SCALE	1/16"=1'-0"
JOB NO.	2568
SHEET	A-1
OF	SHEETS